Pope County
Planning Advisory Commission
Thursday, October 24th, 2019
6:00 p.m.

The next regular meeting of the Pope County Planning Commission will be on Thursday, October 24th, 2019 in the Pope County Courthouse Community Room, 130 East Minnesota Avenue Glenwood, MN 56334 to consider and act upon the following items:

Preliminary Items

1. Call to order
2. Additions and Corrections to Agenda
3. Review/Approval of minutes

Scheduled Items

1. **Conditional Use** hearing on the application by Gary Krueger, if granted would permit applicant to construct a pole type structure greater than 1100 square feet in a Residential (R) zoning district per section 5.6.1.A.1. of the Pope County Land Use Controls Ordinance. Parcel is described as: Lot 4, Block 1, Country Cross Roads, Section 31, Township 125 (Glenwood), Range 37, Pope County, Minnesota.
2. **Conditional Use** hearing on the application by Armand & Susan Gylsen, if granted would permit applicant to locate a non-farm residence in a Non-Intensive Agriculture (A-1) zoning district per section 6.3.G. of the Pope County Land Use Controls Ordinance. Parcel is described as being located in: Part of the Southwest Quarter (SW ¼) of the Southeast Quarter (SE ¼), Section 3, Township 125 (Minnewaska), Range 38, Pope County, Minnesota.
3. **Conditional Use** hearing on the application by Select Genetics LLC and Willmar Poultry Farms, if granted would permit applicant to expand an existing feedlot to a capacity of 1,152 animal units in an Agriculture Protection (A-2) zoning district per Section 6.3.G. of the Pope County Land Use Controls Ordinance. Parcel is described as being located in: Part of the Northeast Quarter (NE ¼) of the Southwest Quarter (SW ¼), Section 17, Township 124 (Barsness), Range 38, Pope County, Minnesota.

WITHDRAWN

4. Ordinance Amendment Discussion
    a. Shoreland Alterations (Sect. 4.6.10)
    b. Vacation Rental Properties
    c. Solar Energy Facilities
    d. Subdivision
5. Tabled/Old Business

Adjourn

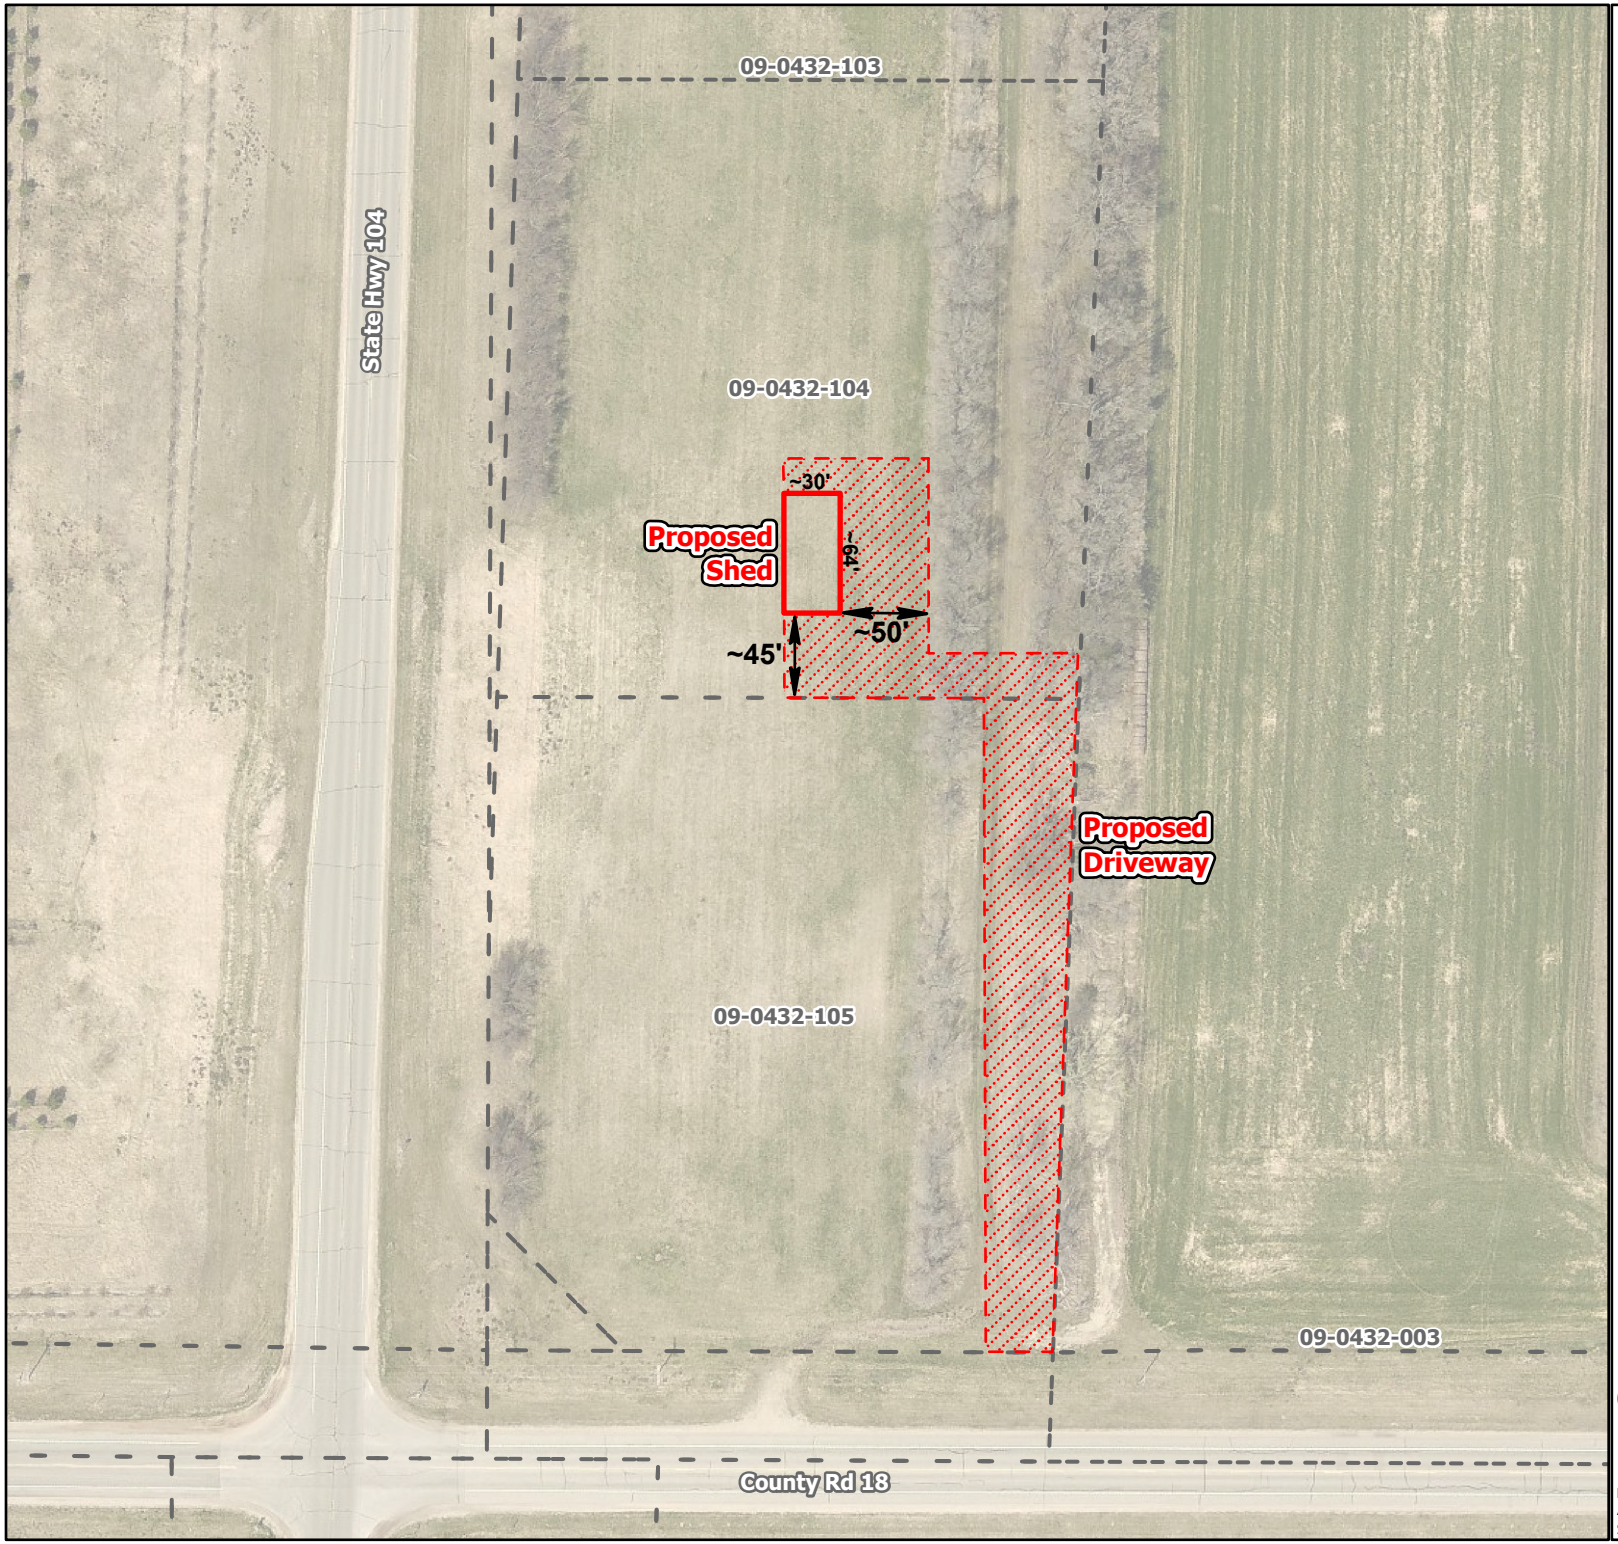

POPE COUNTY MINNESOTA

KRUEGER CUP APPLICATION #19287 PARCEL # 09-0432-104

Legend

- Proposed Shed
- Proposed Driveway
- Parcel Boundary

0 20 40 80 120 160
Feet
Scale 1:1,233

Publish Date: 10/7/2019
Author: Jessica Hill, Land Use Specialist
Source: DNR, DoT, Pope County

Pope County Land & Resource Management

DISCLAIMER: THIS MAP IS NOT A SUBSTITUTE FOR ACCURATE FIELD SURVEYS OR FOR LOCATING ACTUAL PROPERTY LINES AND ANY ADJACENT FEATURES.

POPE COUNTY MINNESOTA

GYLSEN CUP APPLICATION #19280 PARCEL # 08-0019-000

Legend

- Proposed Project Location
- Parcel Boundary

N
W E
S

0 10 20 40 60 80 Feet

Scale 1:570

Publish Date: 10/4/2019
Author: Jessica Hill, Land Use Specialist
Source: DNR, DoT, Pope County

Pope County Land & Resource Management

DISCLAIMER: THIS MAP IS NOT A SUBSTITUTE FOR ACCURATE FIELD SURVEYS OR FOR LOCATING ACTUAL PROPERTY LINES AND ANY ADJACENT FEATURES.