Pope County
Board of Adjustment
Thursday, September 26th, 2019
6:00 p.m.

The next regular meeting of the Pope County Board of Adjustment will be on Thursday, September 26th, 2019 in the Pope County Courthouse Community Room, 130 East Minnesota Avenue Glenwood, MN 56334 to consider and act upon the following items:

Preliminary Items

1. Call to order
2. Additions and Corrections to Agenda
3. Review/Approval of minutes

Scheduled Items

1. **Variance** hearing on the application by Dean Solmonson, if granted would allow variance from the impervious surface standard in a Shoreland-General Development zoning district where 25% is the standard per section 10.10 of the Pope County Land Use Controls Ordinance. Parcel is described as: Lot 14 and Part of Lot 15, Wildwood Subdivision of Government Lot 1, and Lot 10, Wild Wood First Addition, Section 30, Township 125 (Minnewaska), Range 38, Pope County, Minnesota.
2. **Variance** hearing on the application by Jeff Rodel on behalf of Aaron & Nina Marthaler, if granted would allow variance from the impervious surface standard in a Shoreland-General Development zoning district where 25% is the standard per section 10.10 of the Pope County Land Use Controls Ordinance. Parcel is described as: Lot 2, 3rd Addition to Halwood, Section 24, Township 125 (Glenwood), Range 38, Pope County, Minnesota.
3. Old/Tabled Business

Adjourn

POPE MINNESOTA
COUNTY

SOLMONSON VARIANCE APPLICATION PARCEL # 08-0259-000

Legend

- Proposed Project Location
- Parcel Boundary

N
W E
S

0 5 10 20 30 40
Feet
Scale 1:374

Publish Date: 8/30/2019
Author: Jessica Hill, Land Use Specialist
Source: DNR, DoT, Pope County

Pope County
Land & Resource Management

DISCLAIMER: THIS MAP IS NOT A SUBSTITUTE FOR ACCURATE FIELD SURVEYS OR FOR LOCATING ACTUAL PROPERTY LINES AND ANY ADJACENT FEATURES.

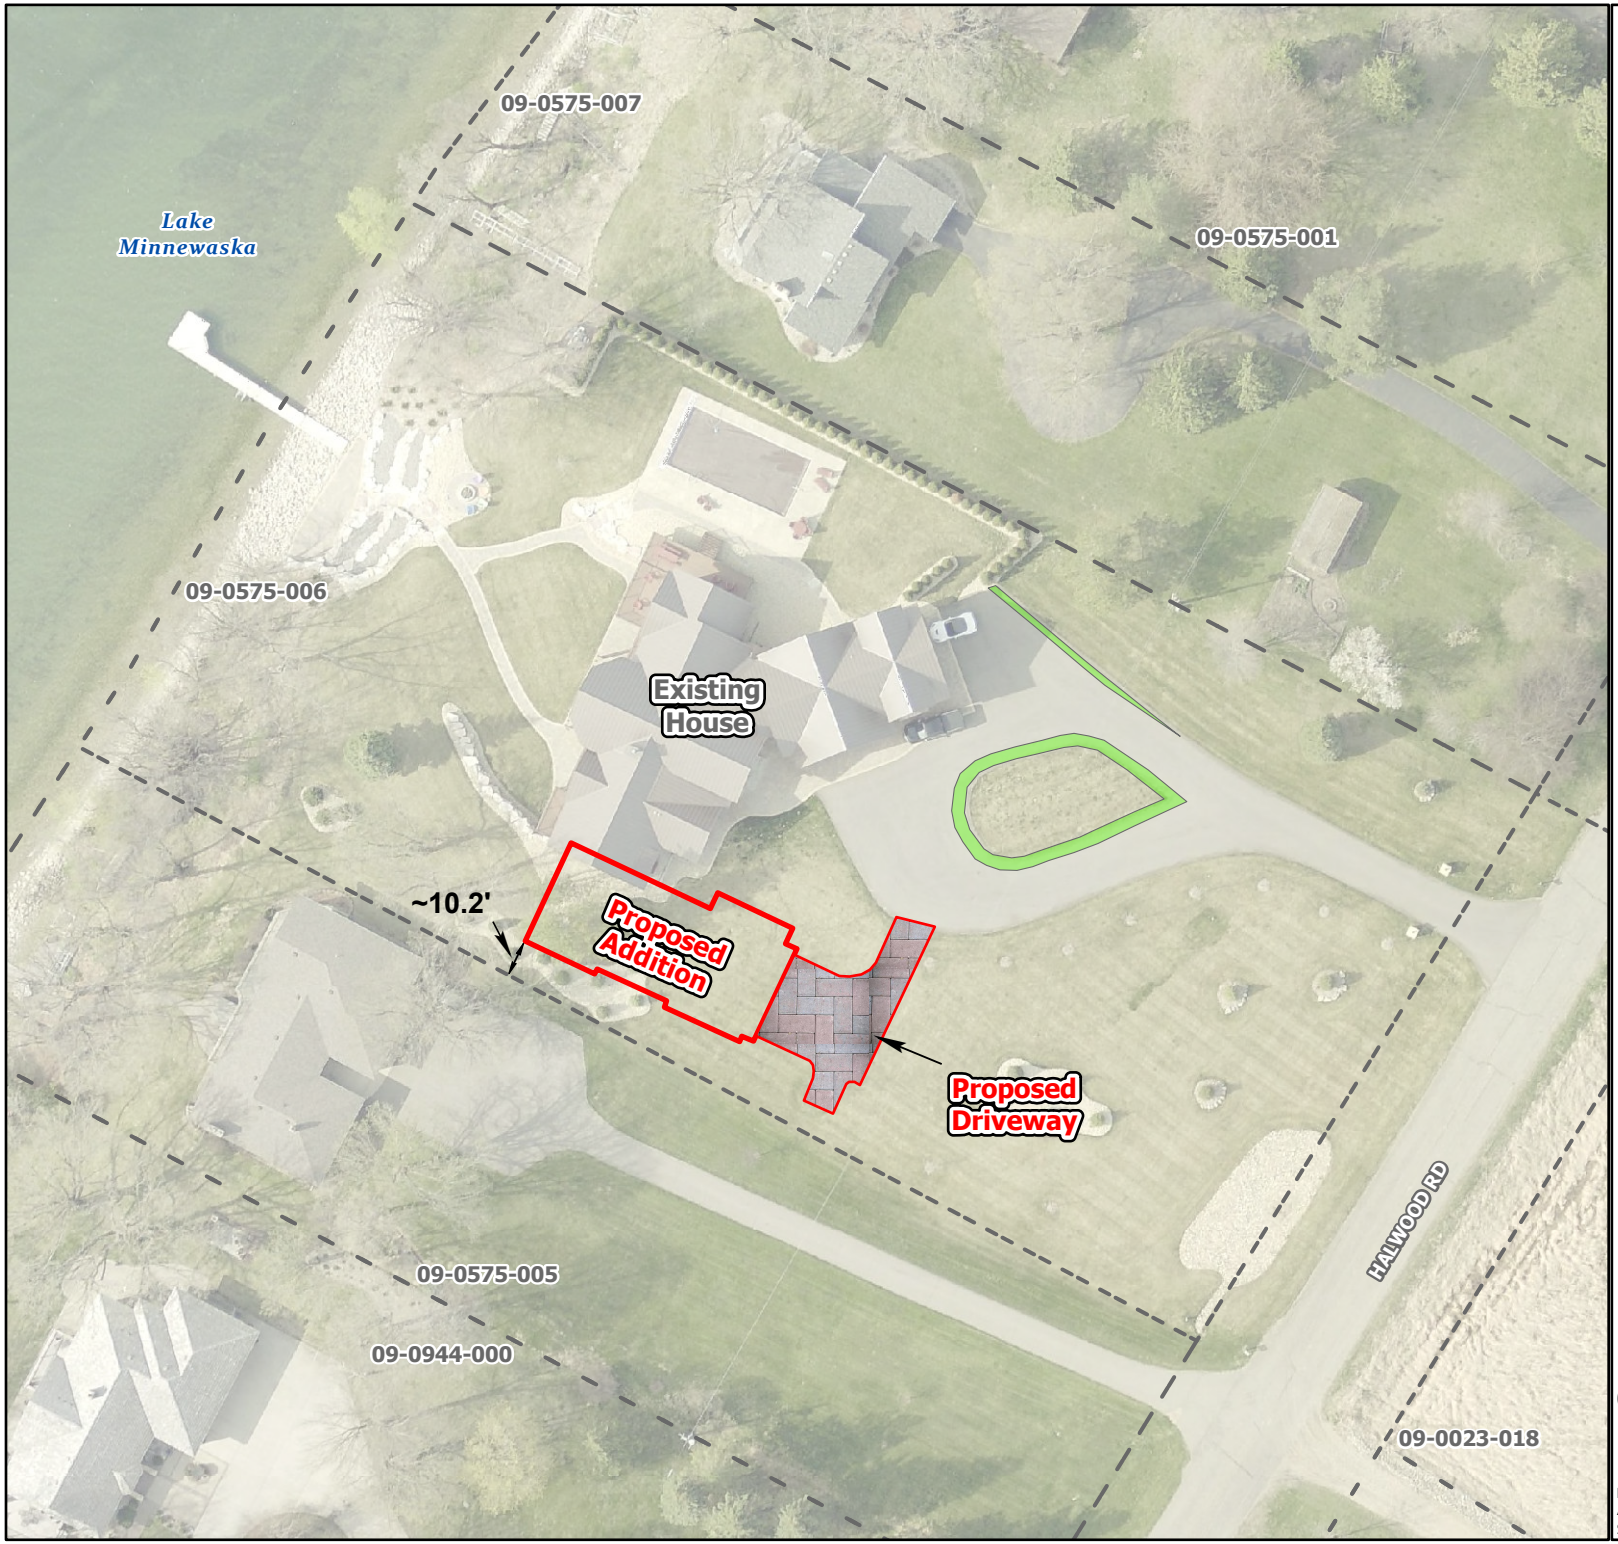

POPE MINNESOTA COUNTY

MARTHALER VARIANCE APPLICATION PARCEL # 09-0575-006

Legend

- Areas to be Removed
- Proposed Building Addition
- Proposed Driveway Pervious Pavers
- Parcel Boundary

N
W E
S

0 12.5 25 50 75 100 Feet

Scale 1:715

Publish Date: 8/29/2019
Author: Jessica Hill, Land Use Specialist
Source: DNR, DoT, Pope County

Pope County Land & Resource Management

DISCLAIMER: THIS MAP IS NOT A SUBSTITUTE FOR ACCURATE FIELD SURVEYS OR FOR LOCATING ACTUAL PROPERTY LINES AND ANY ADJACENT FEATURES.